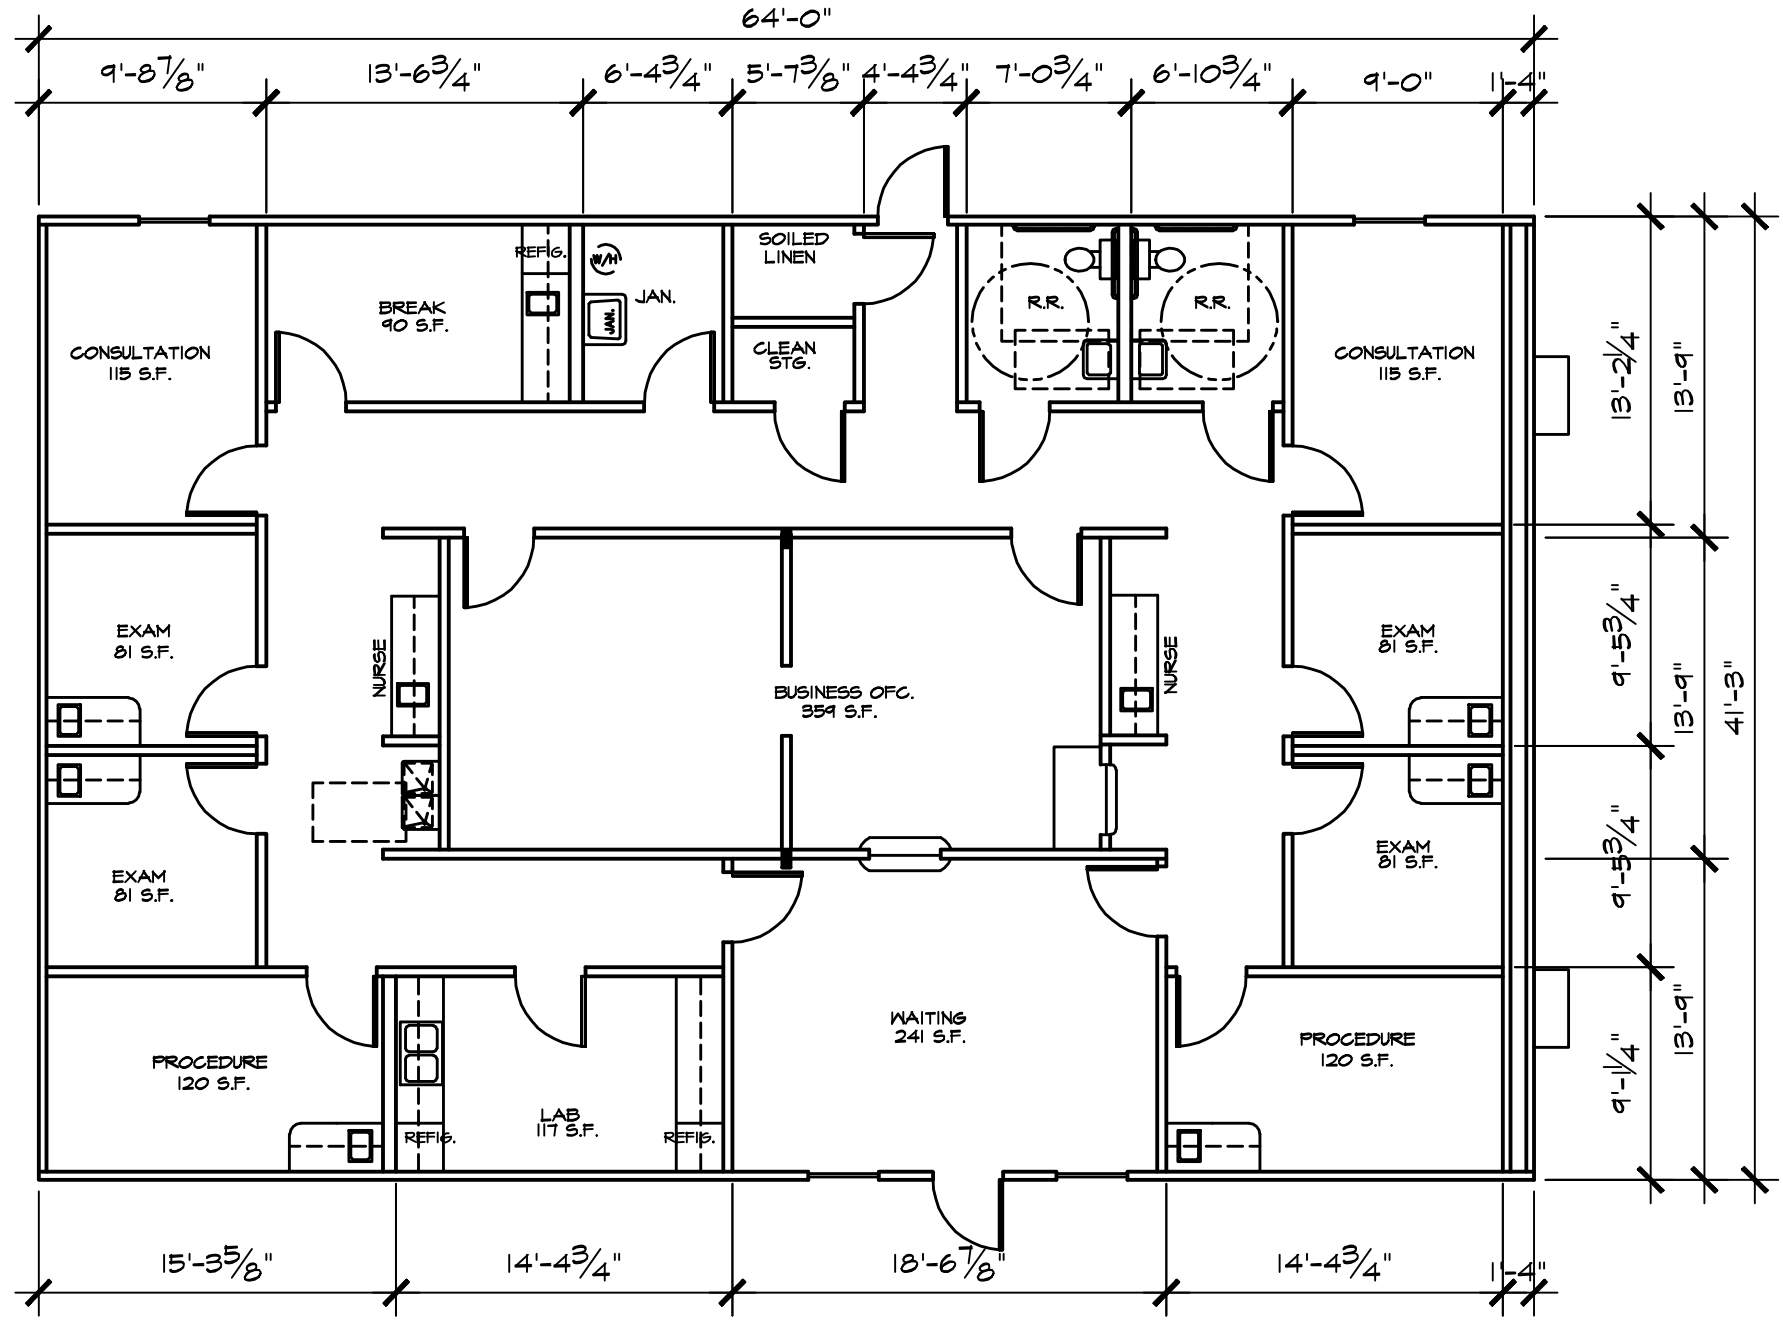

FLOOR PLAN

PLAN REVISIONS

MARK

CONTRACTOR'S INSPECTOR

RAMTECH

PROJECT: GSA

LOCATION: CC02 - 41'3" X 64' TWO DOCTOR CLINIC

PROJECT NUMBER:

DATE: 10-28-10

DRAWN BY: DH

SHEET NO. A1