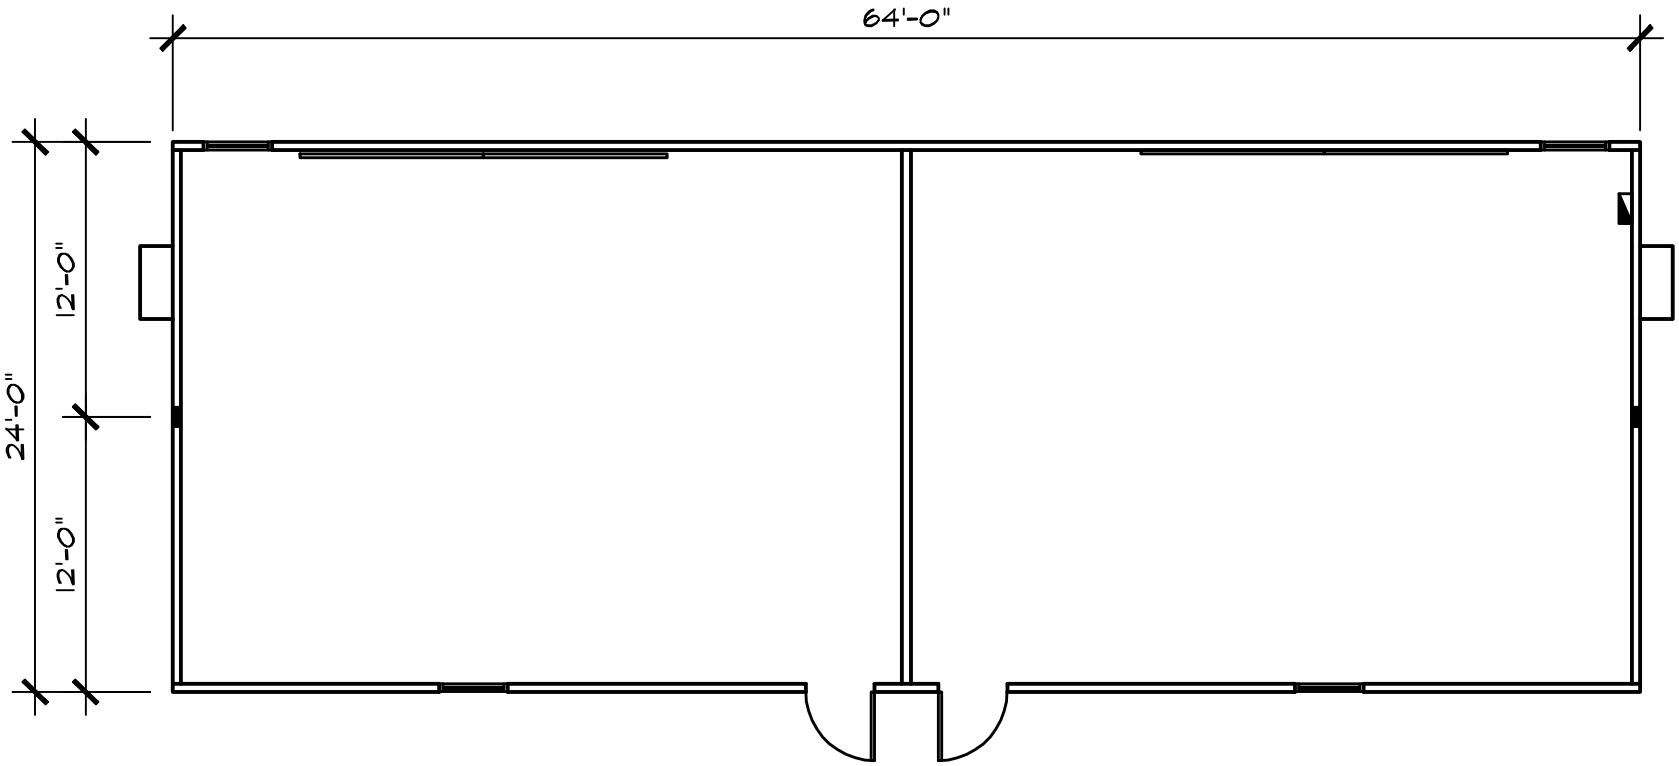

FLOOR PLAN

MARK	PLAN REVISIONS
1	
2	
3	
4	
5	
6	

© COPYRIGHT 2009 RAMTECH

RAMTECH

PROJECT: GSA
LOCATION: CA02 - 24' x 64' DOUBLE CLASSROOM

PROJECT NUMBER:

DATE: 10-29-10

DRAWN BY: DH

SHEET NO.

A1