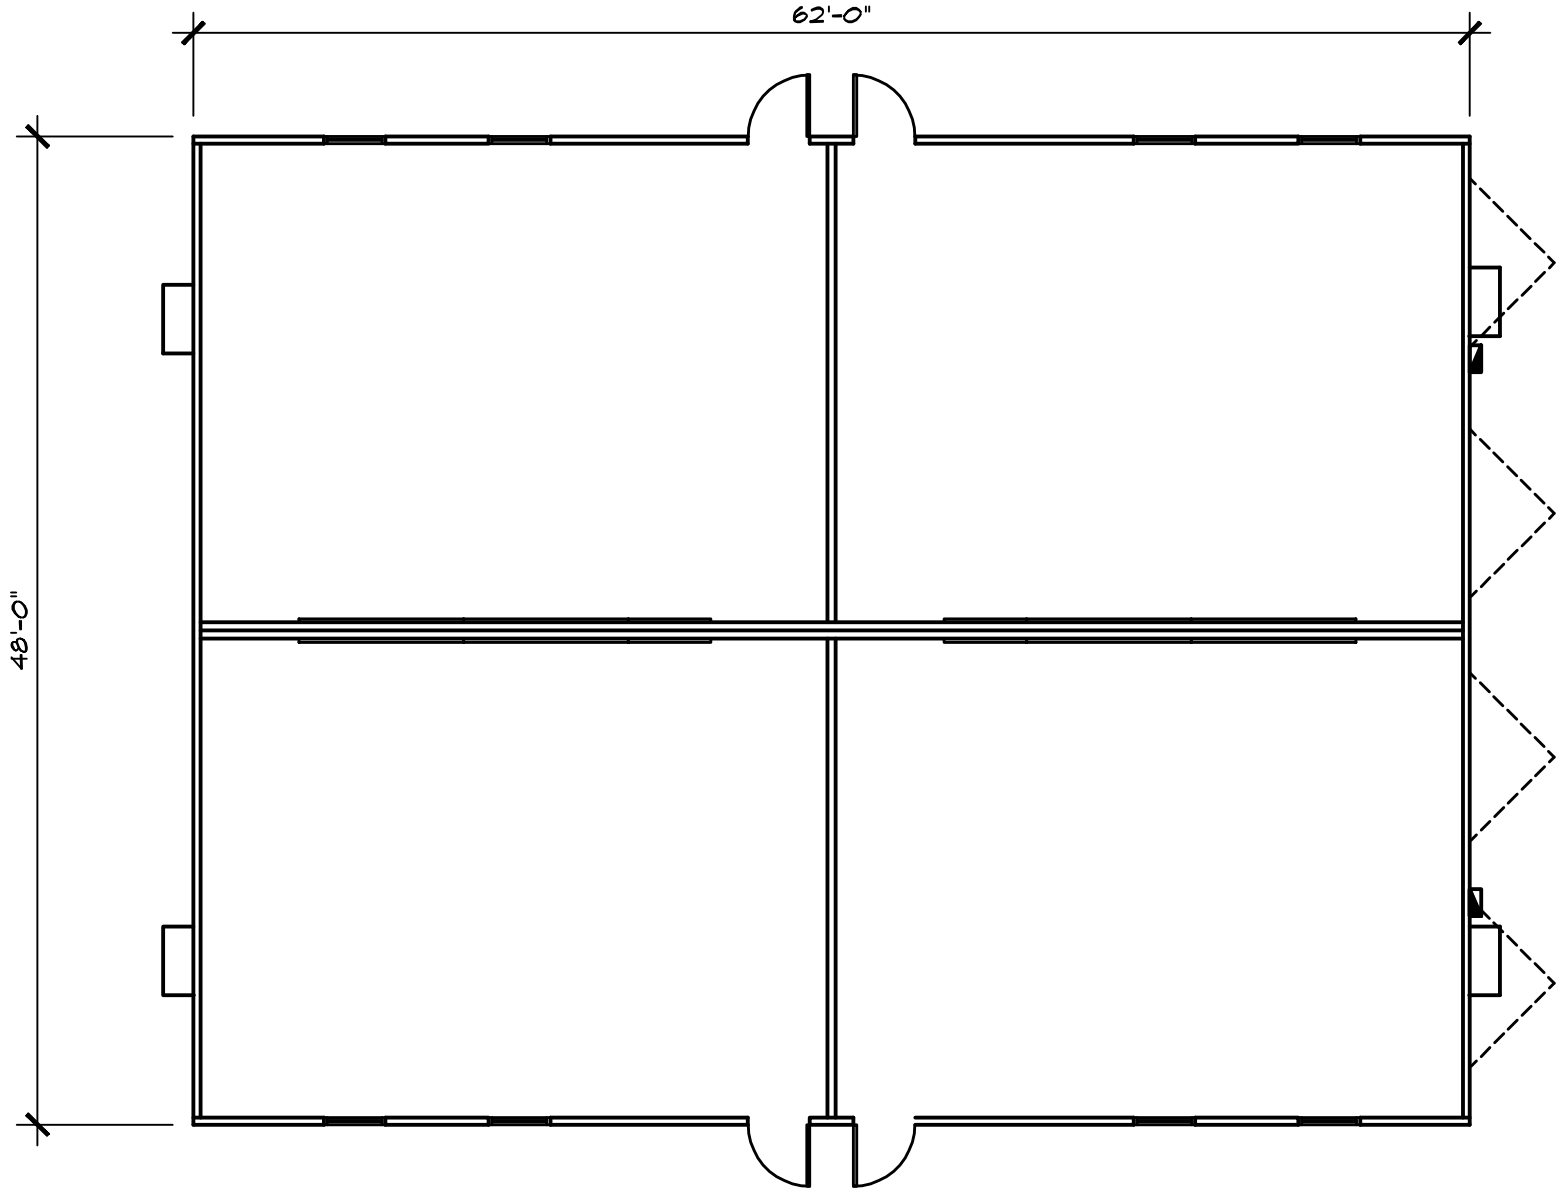

FLOOR PLAN

MARK	PLAN REVISIONS

© COPYRIGHT 2010 RAMTECH

RAMTECH

PROJECT: GSA
CA04 - 48' x 62' FOUR CLASSROOM
LOCATION:

PROJECT NUMBER:
DATE: 10-29-10
DRAWN BY: DH
SHEET NO.
A1