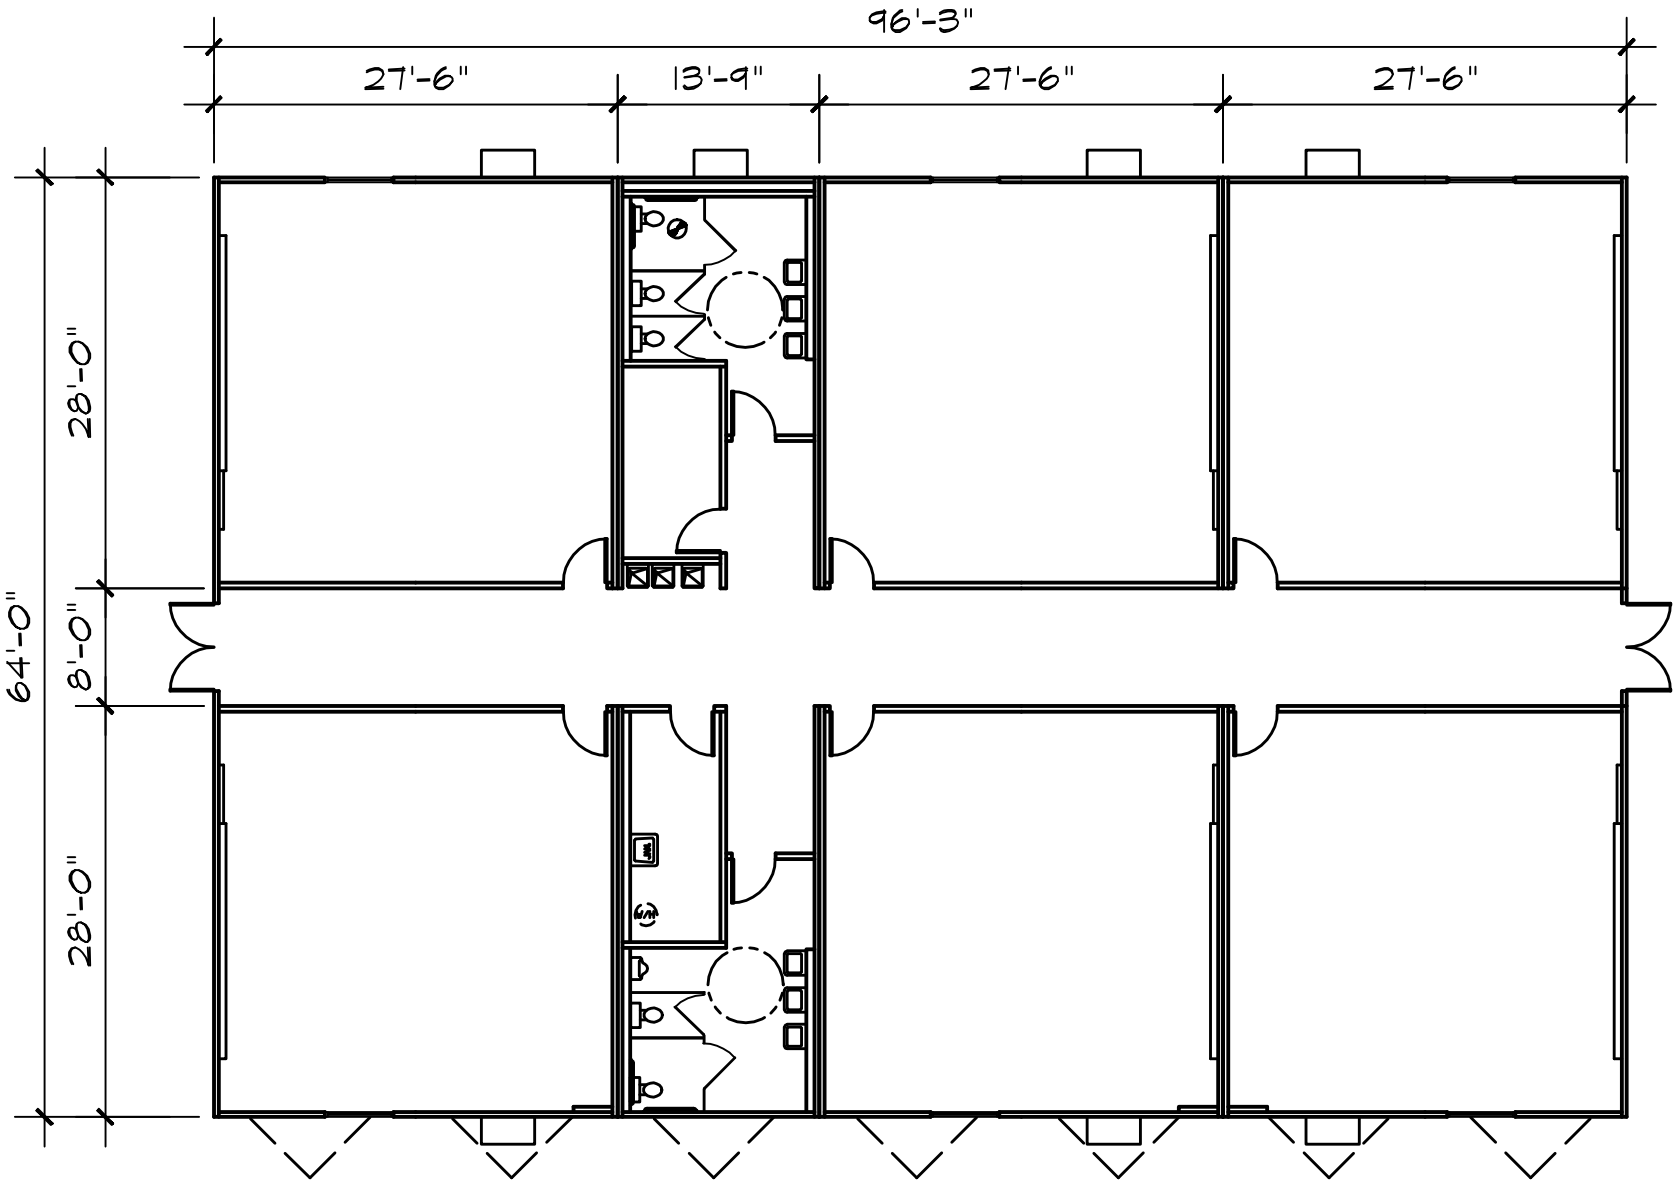

FLOOR PLAN

MARK	PLAN REVISIONS
1	
2	
3	
4	
5	
6	
7	

© COPYRIGHT 2003
A MISTAKE CAN BE CORRECTED EVEN AFTER YOU ACCEPT IT. ANYONE WHO, AT ANY TIME, ADDS TO, SUBTRACTS FROM, OR OTHERWISE ALTERS THIS DOCUMENT, IS ALTERING A LEGAL DOCUMENT AND WILL BE DEALT WITH AS SUCH TO THE FULLEST EXTENT OF THE LAW. ALL RIGHTS RESERVED. ALL DESIGNS, PLANS, DRAWINGS, SPECIFICATIONS, SCHEMATICS, PROPOSALS, AND OTHER DOCUMENTS, DESIGN OR OTHERWISE, PREPARED BY RAMTECH BUILDING SYSTEMS, INC. (RAMTECH) PURSUANT TO THIS AGREEMENT, INCLUDING BUT NOT LIMITED TO ELECTRONIC MEDIA, ARE INSTRUMENTS OF SERVICE THROUGH EXECUTION OF THE AGREEMENT BY RAMTECH. RAMTECH RETAINS OWNERSHIP AND PROPRIETARY RIGHTS IN THE SAME.

RAMTECH
Building Systems, Inc.
4400 U.S. 90 W., P.O. BOX 1000
BOERNE, TEXAS 78006

PROJECT: GSA
LOCATION: CA05 - 96'3" x 64' SIX CLASSROOM

PROJECT NUMBER:
DATE: 10-28-10
DRAWN BY: DH
SHEET NO.
A1