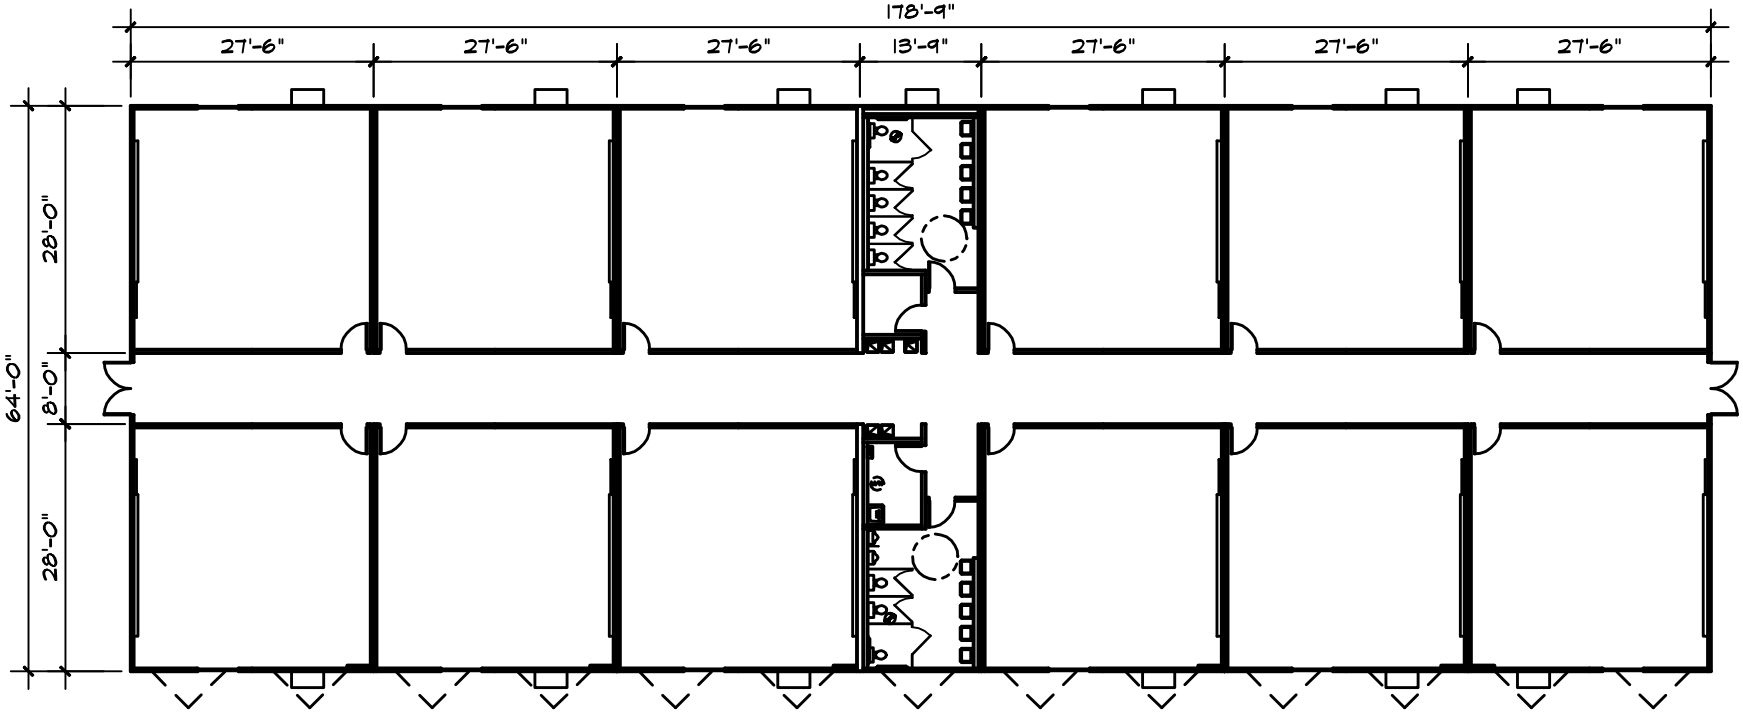

FLOOR PLAN

MARK	PLAN REVISIONS
1	
2	
3	
4	
5	
6	
7	

© COPYRIGHT 1993

A MISTAKE OR OMISSION ON THE PART OF THE ARCHITECT, ENGINEER, OR OWNER DOES NOT RELIEVE THE CONTRACTOR OF HIS OBLIGATION TO PERFORM THE WORK IN ACCORDANCE WITH THE INTENT OF THE CONTRACT DOCUMENTS. ALL DIMENSIONS TO BE VERIFIED ON THE JOB BY THE CONTRACTOR. ALL DRAWINGS, SPECIFICATIONS, AND OTHER DOCUMENTS PROVIDED BY THE ARCHITECT, ENGINEER, OR OWNER ARE THE PROPERTY OF THE ARCHITECT, ENGINEER, OR OWNER.

RAMTECH
Building Systems, Inc.
2000 N.E. 37th, 37th Avenue
Edmond, Texas 73013

PROJECT: GSA
CA08 - 178'9"X64' TWELVE CLASSROOM
LOCATION

PROJECT NUMBER

DATE 10-28-10

DRAWN BY DH

SHEET NO.
A1