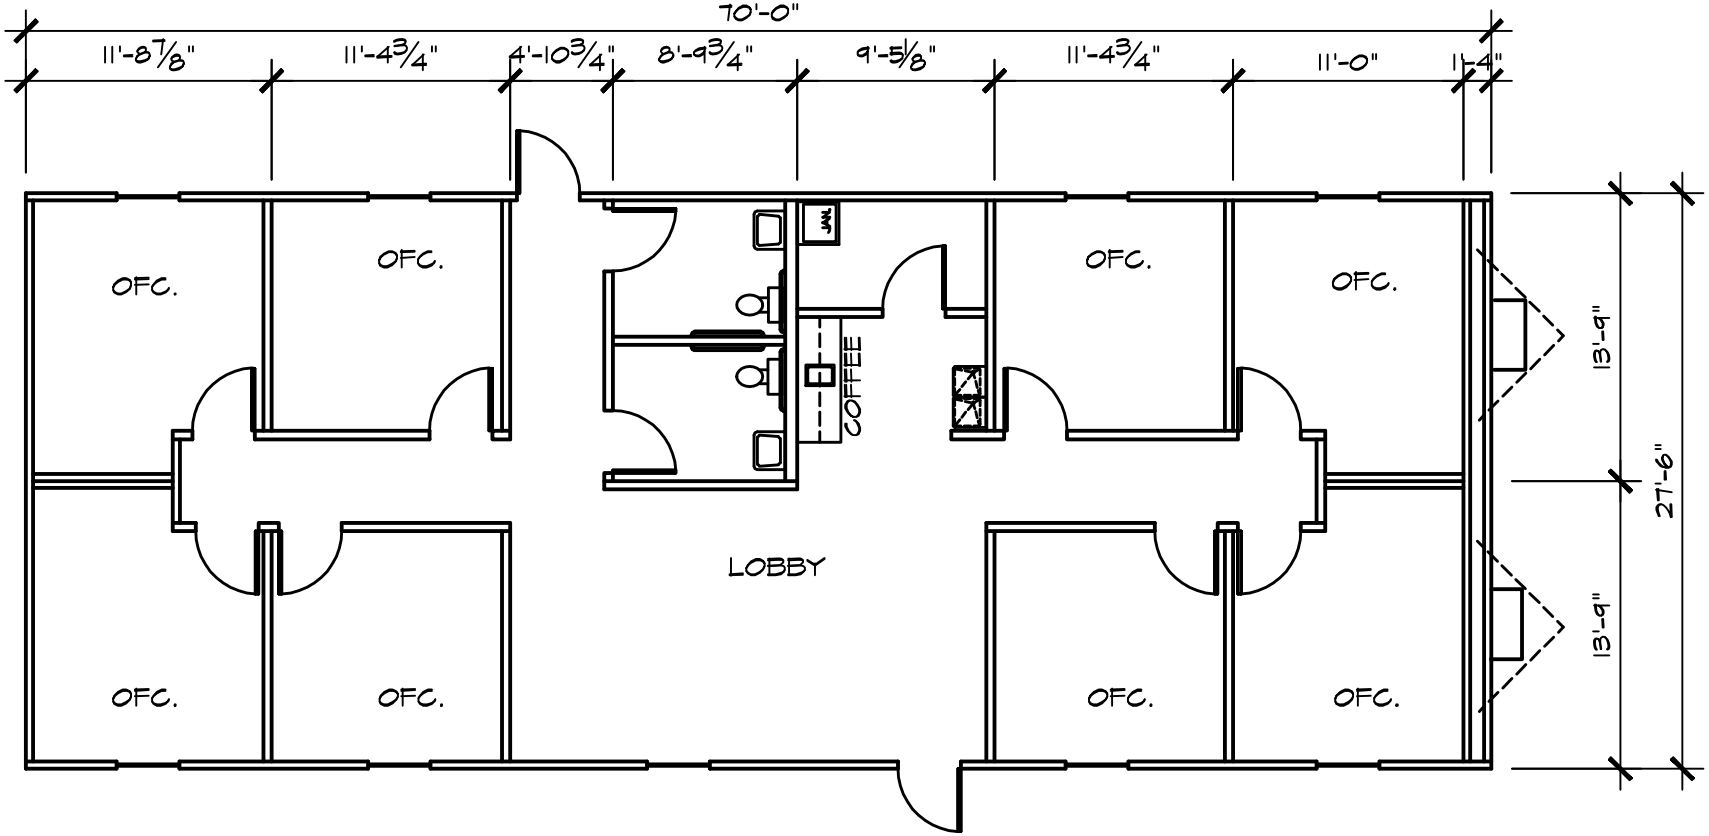

FLOOR PLAN

PLAN REVISIONS

MARK

PROJECT: GSA

LOCATION: CB02 - 27'6" X 70' OFFICE

PROJECT NUMBER:

DATE: 10-28-10

DRAWN BY: DH

SHEET NO.

A1