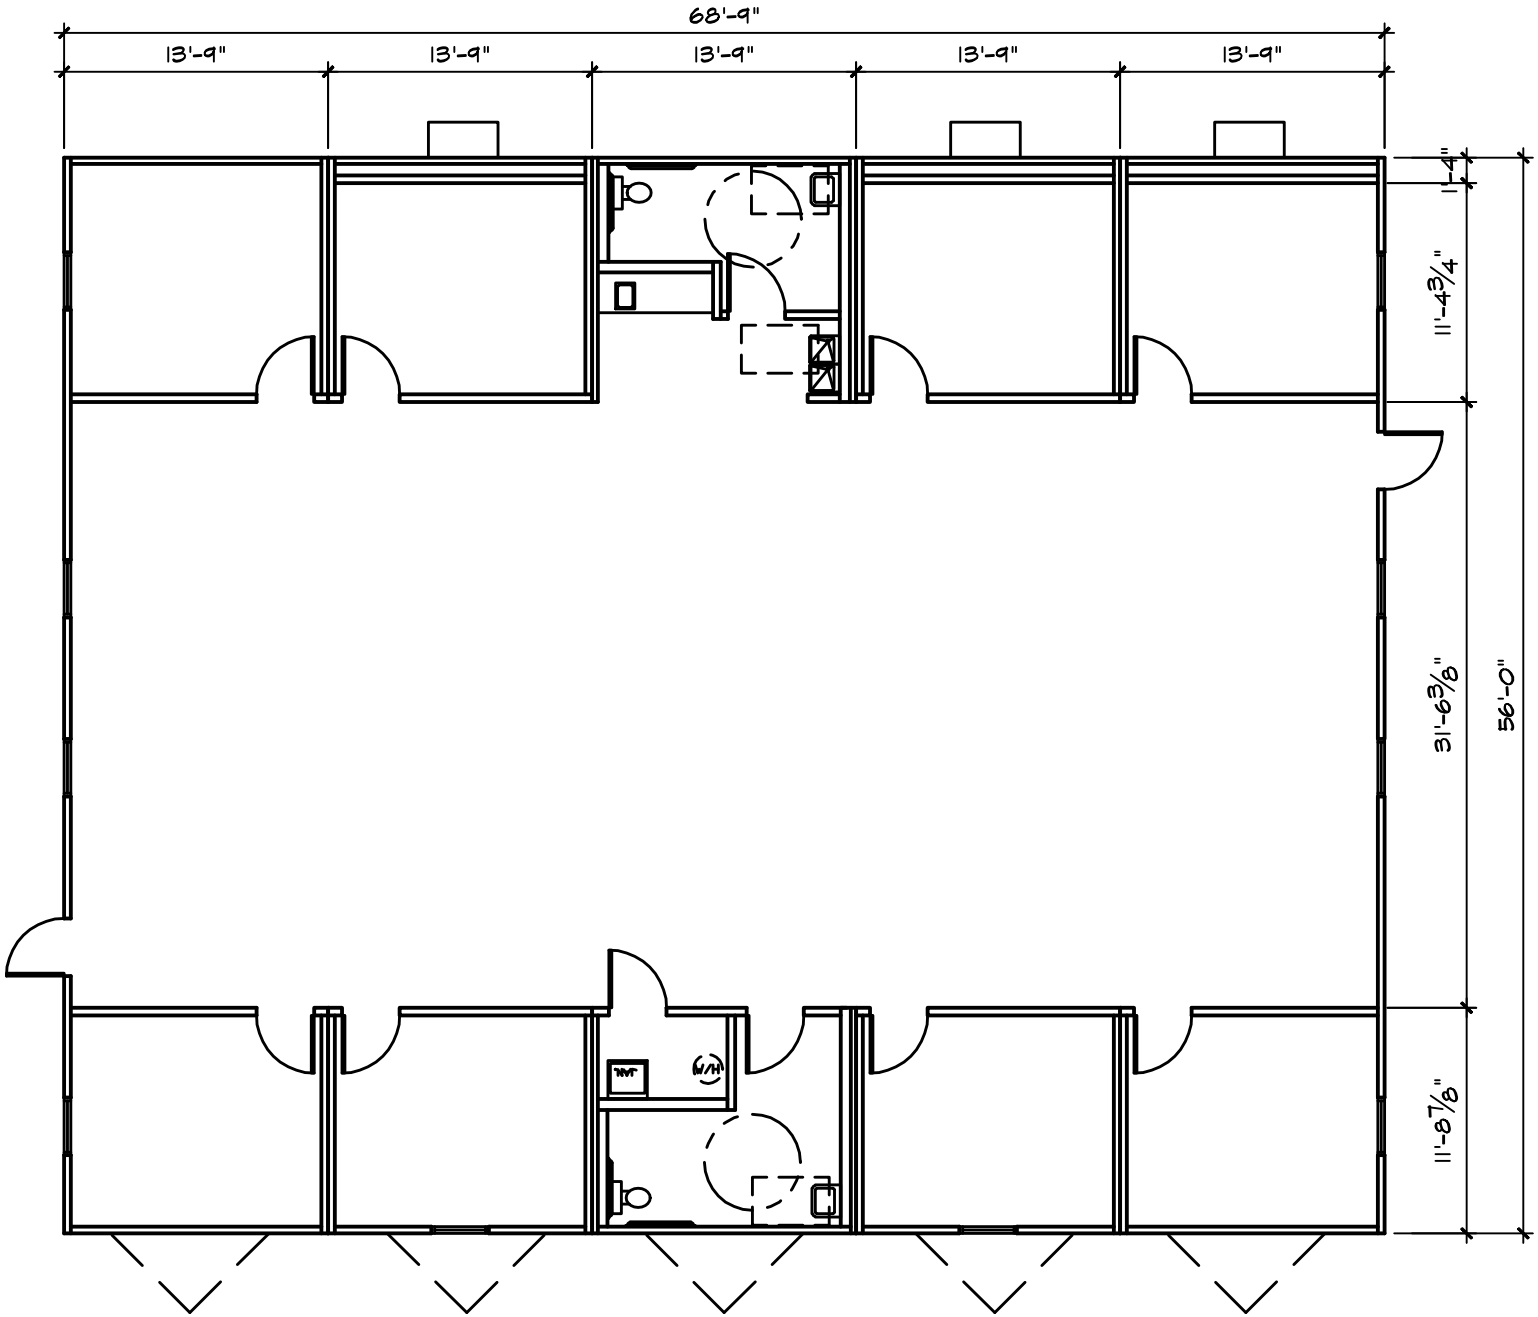

FLOOR PLAN

PLAN REVISIONS

MARK:

© COPYRIGHT 2010 RAMTECH

RAMTECH

PROJECT: GSA CB04 - 68'9" X 56' OFFICE

LOCATION:

PROJECT NUMBER:

DATE: 10-28-10

DRAWN BY: DH

SHEET NO.: A1