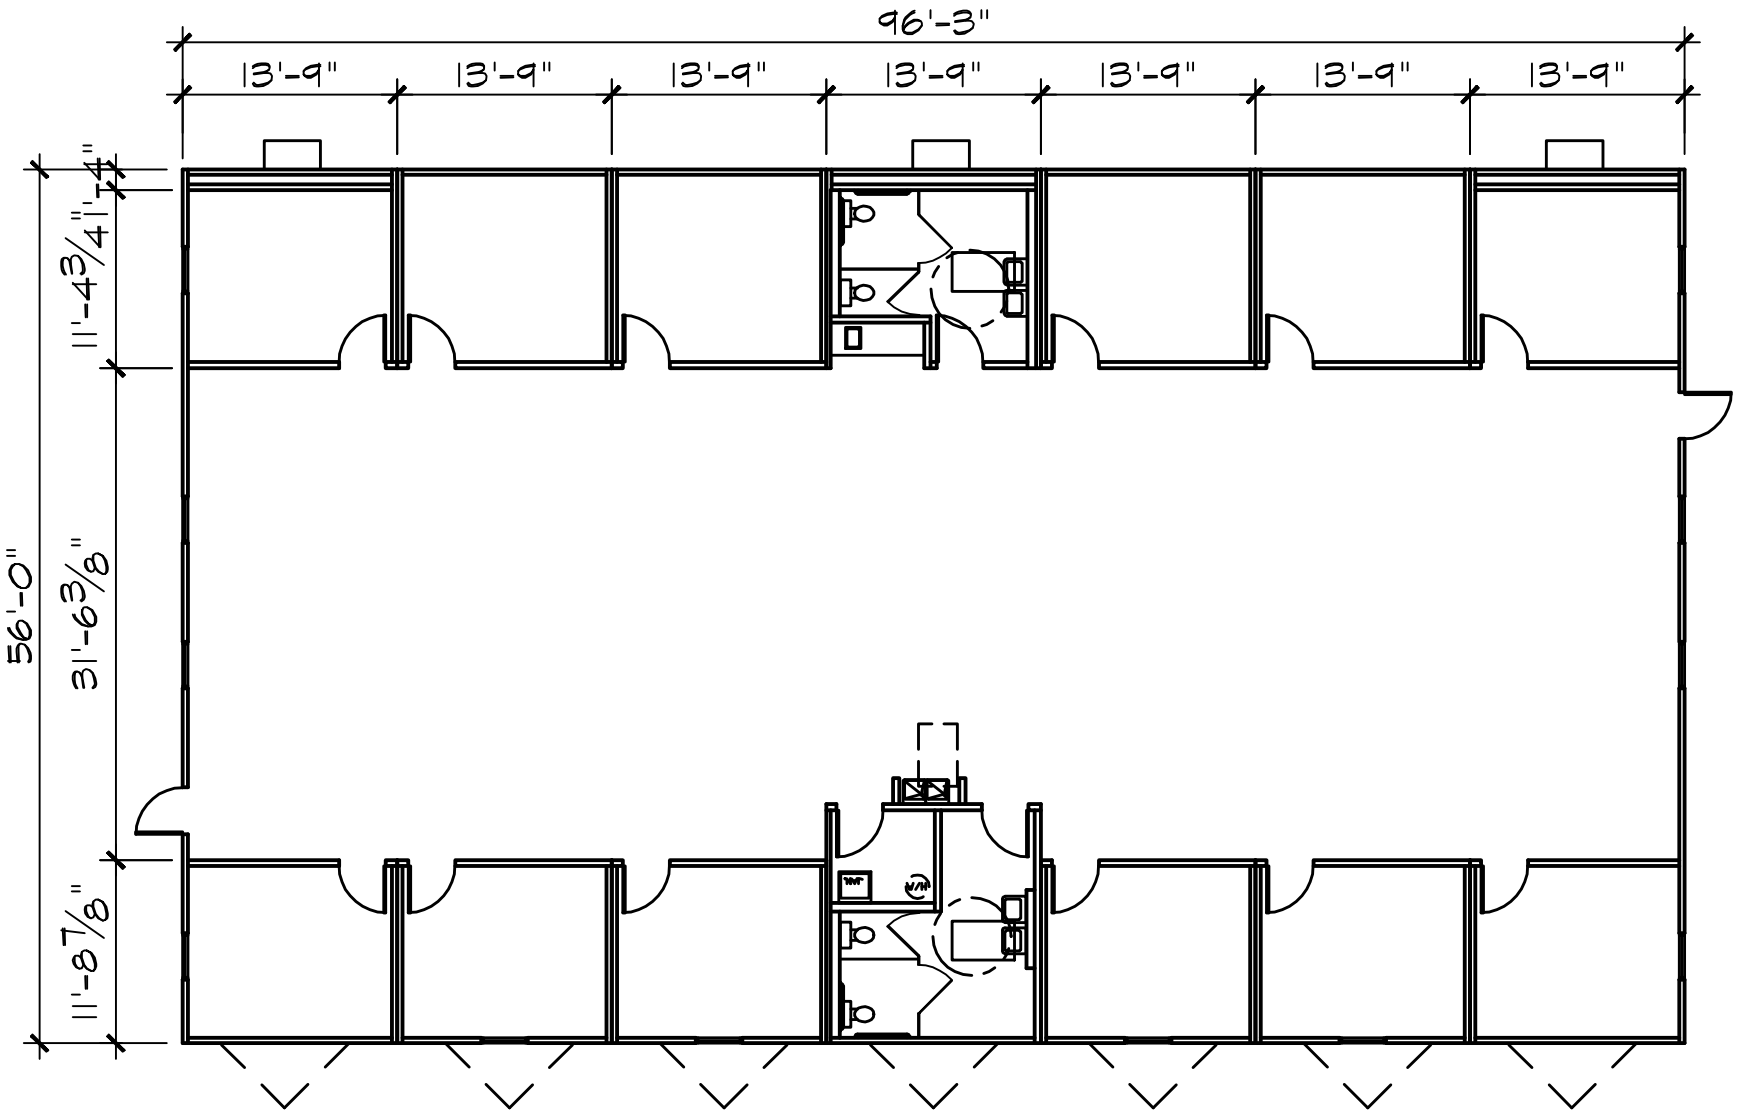

FLOOR PLAN

MARK	PLAN REVISIONS
A	
A	
A	
A	
A	
A	

© COPYRIGHT INDICIA

RAMTECH Building Systems, Inc.

PROJECT: 69A CB06 - 96'3" X 56' OFFICE

LOCATION:

PROJECT NUMBER:

DATE: 10-28-10

DRAWN BY: DH

SHEET NO. A1